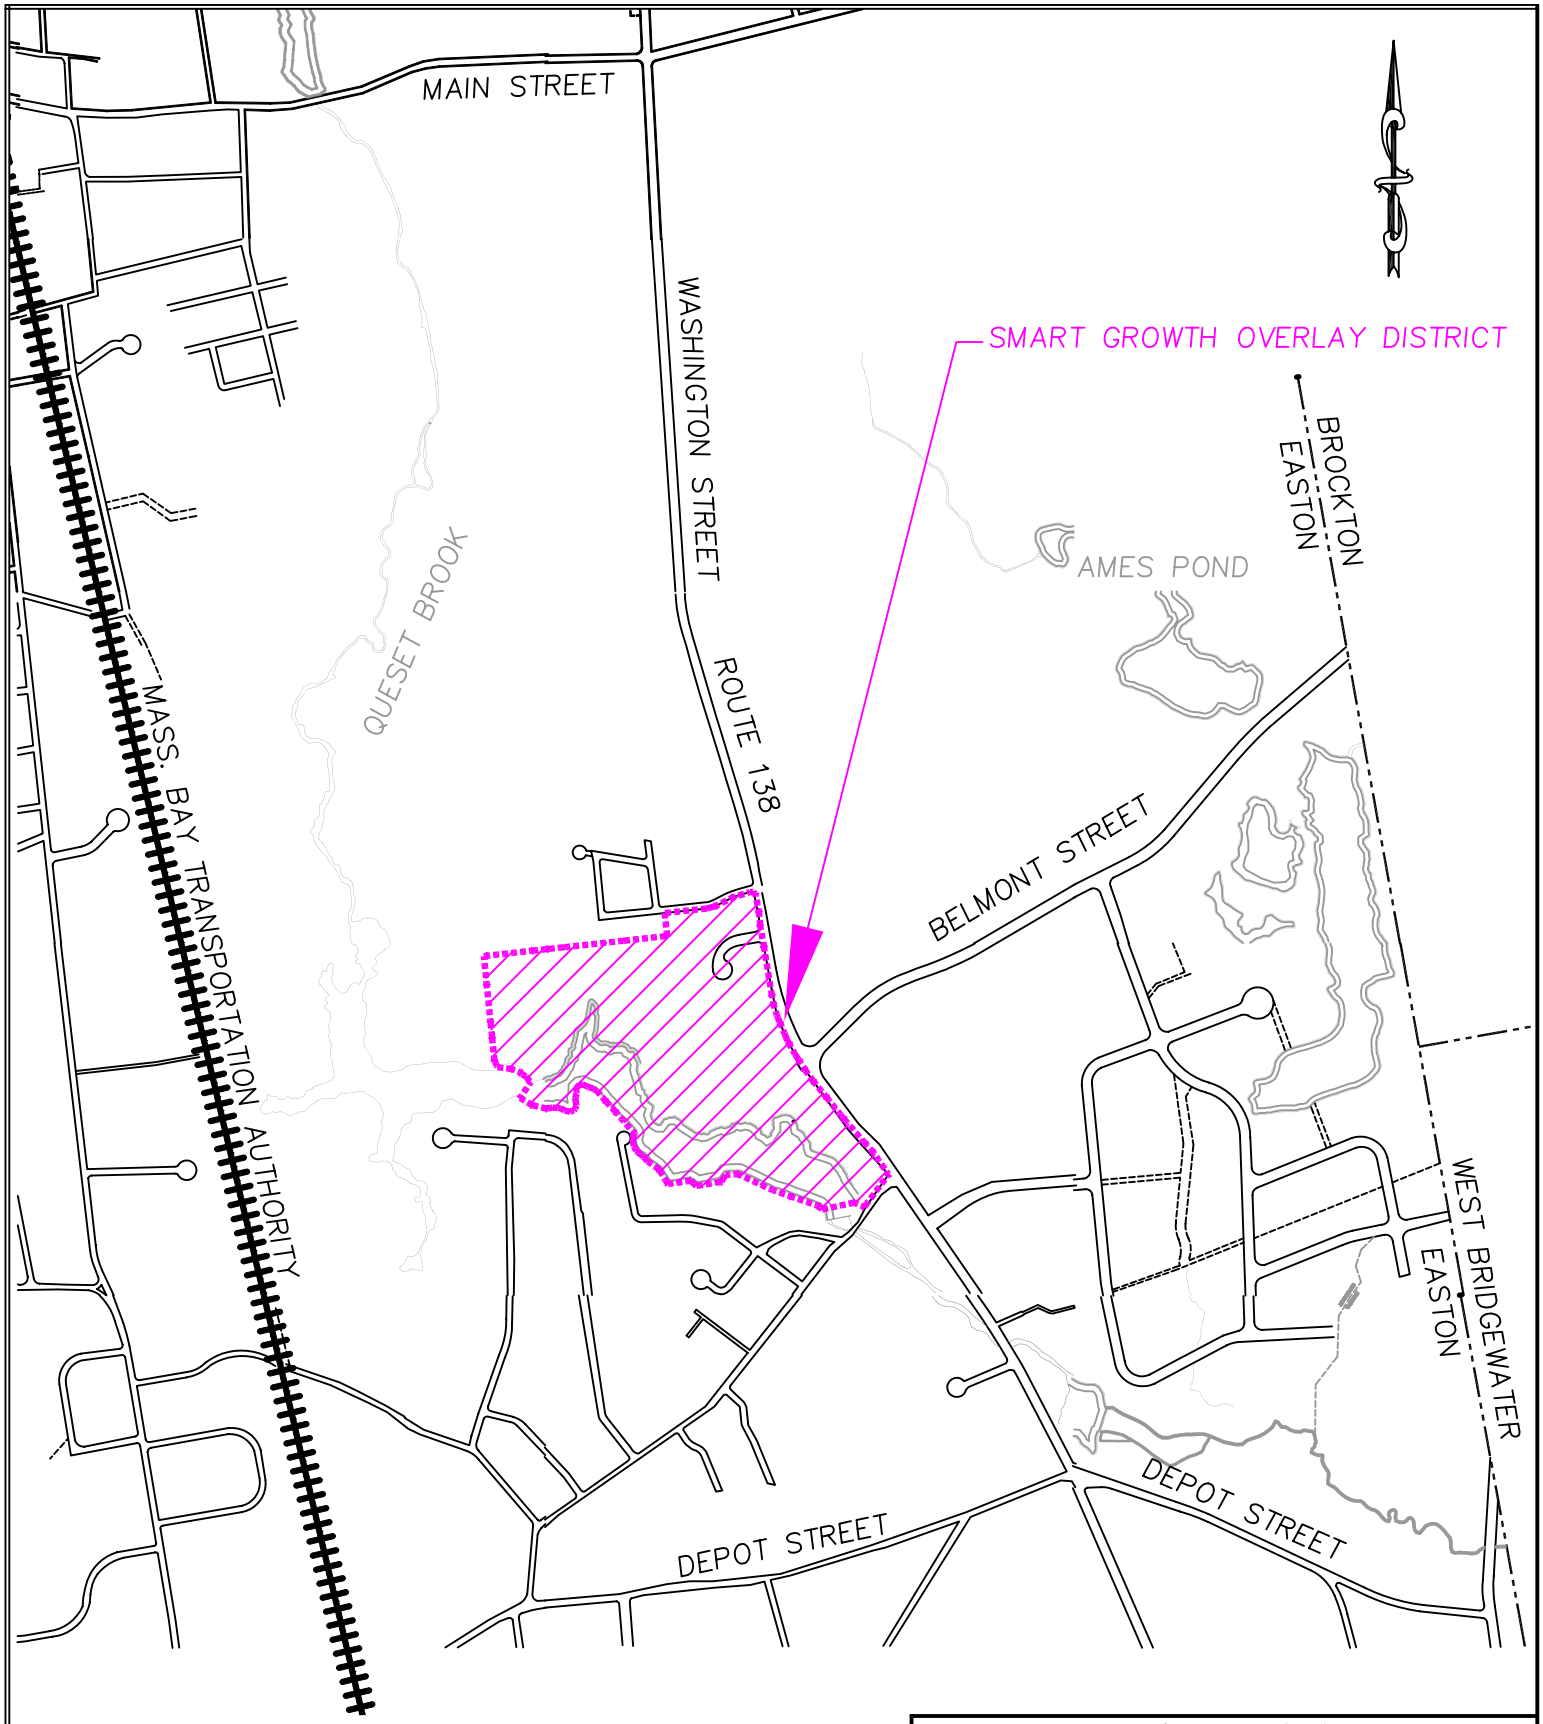

APPLICANT: DOUG A. KING BUILDERS, INC.
115 MAIN STREET, SUITE 1D
NORTH EASTON, MASSACHUSETTS

N://CAD/ACTIVE/NRG/1090 EASTON/ZONING OVERLAY.DWG

Date	Ch'ck	Revisions
1/10/07	K.M.K.	DRAFT DHCD APPLICATION

FIG. 1-1 LOCATOR MAP
SMART GROWTH OVERLAY DISTRICT (PHASE 1)
EASTON, MASSACHUSETTS

GRAPHIC SCALE
FEET
0' 600' 1200' 1800'

Designed by: K.M.K.
Drawn by: K.M.K.
Checked by: M.S.B.
Approved by: M.S.B.

Scale: 1" = 1,200'
Date: 1/10/2007

NORFOLK RAM GROUP, LLC
ENGINEERING THE ENVIRONMENT
ONE ROBERTS ROAD, PLYMOUTH, MA 02360
1-508-747-7900
WWW.NORFOLKRAM.COM

SHEET 1 OF 1

1090.001